FOR BIDDING

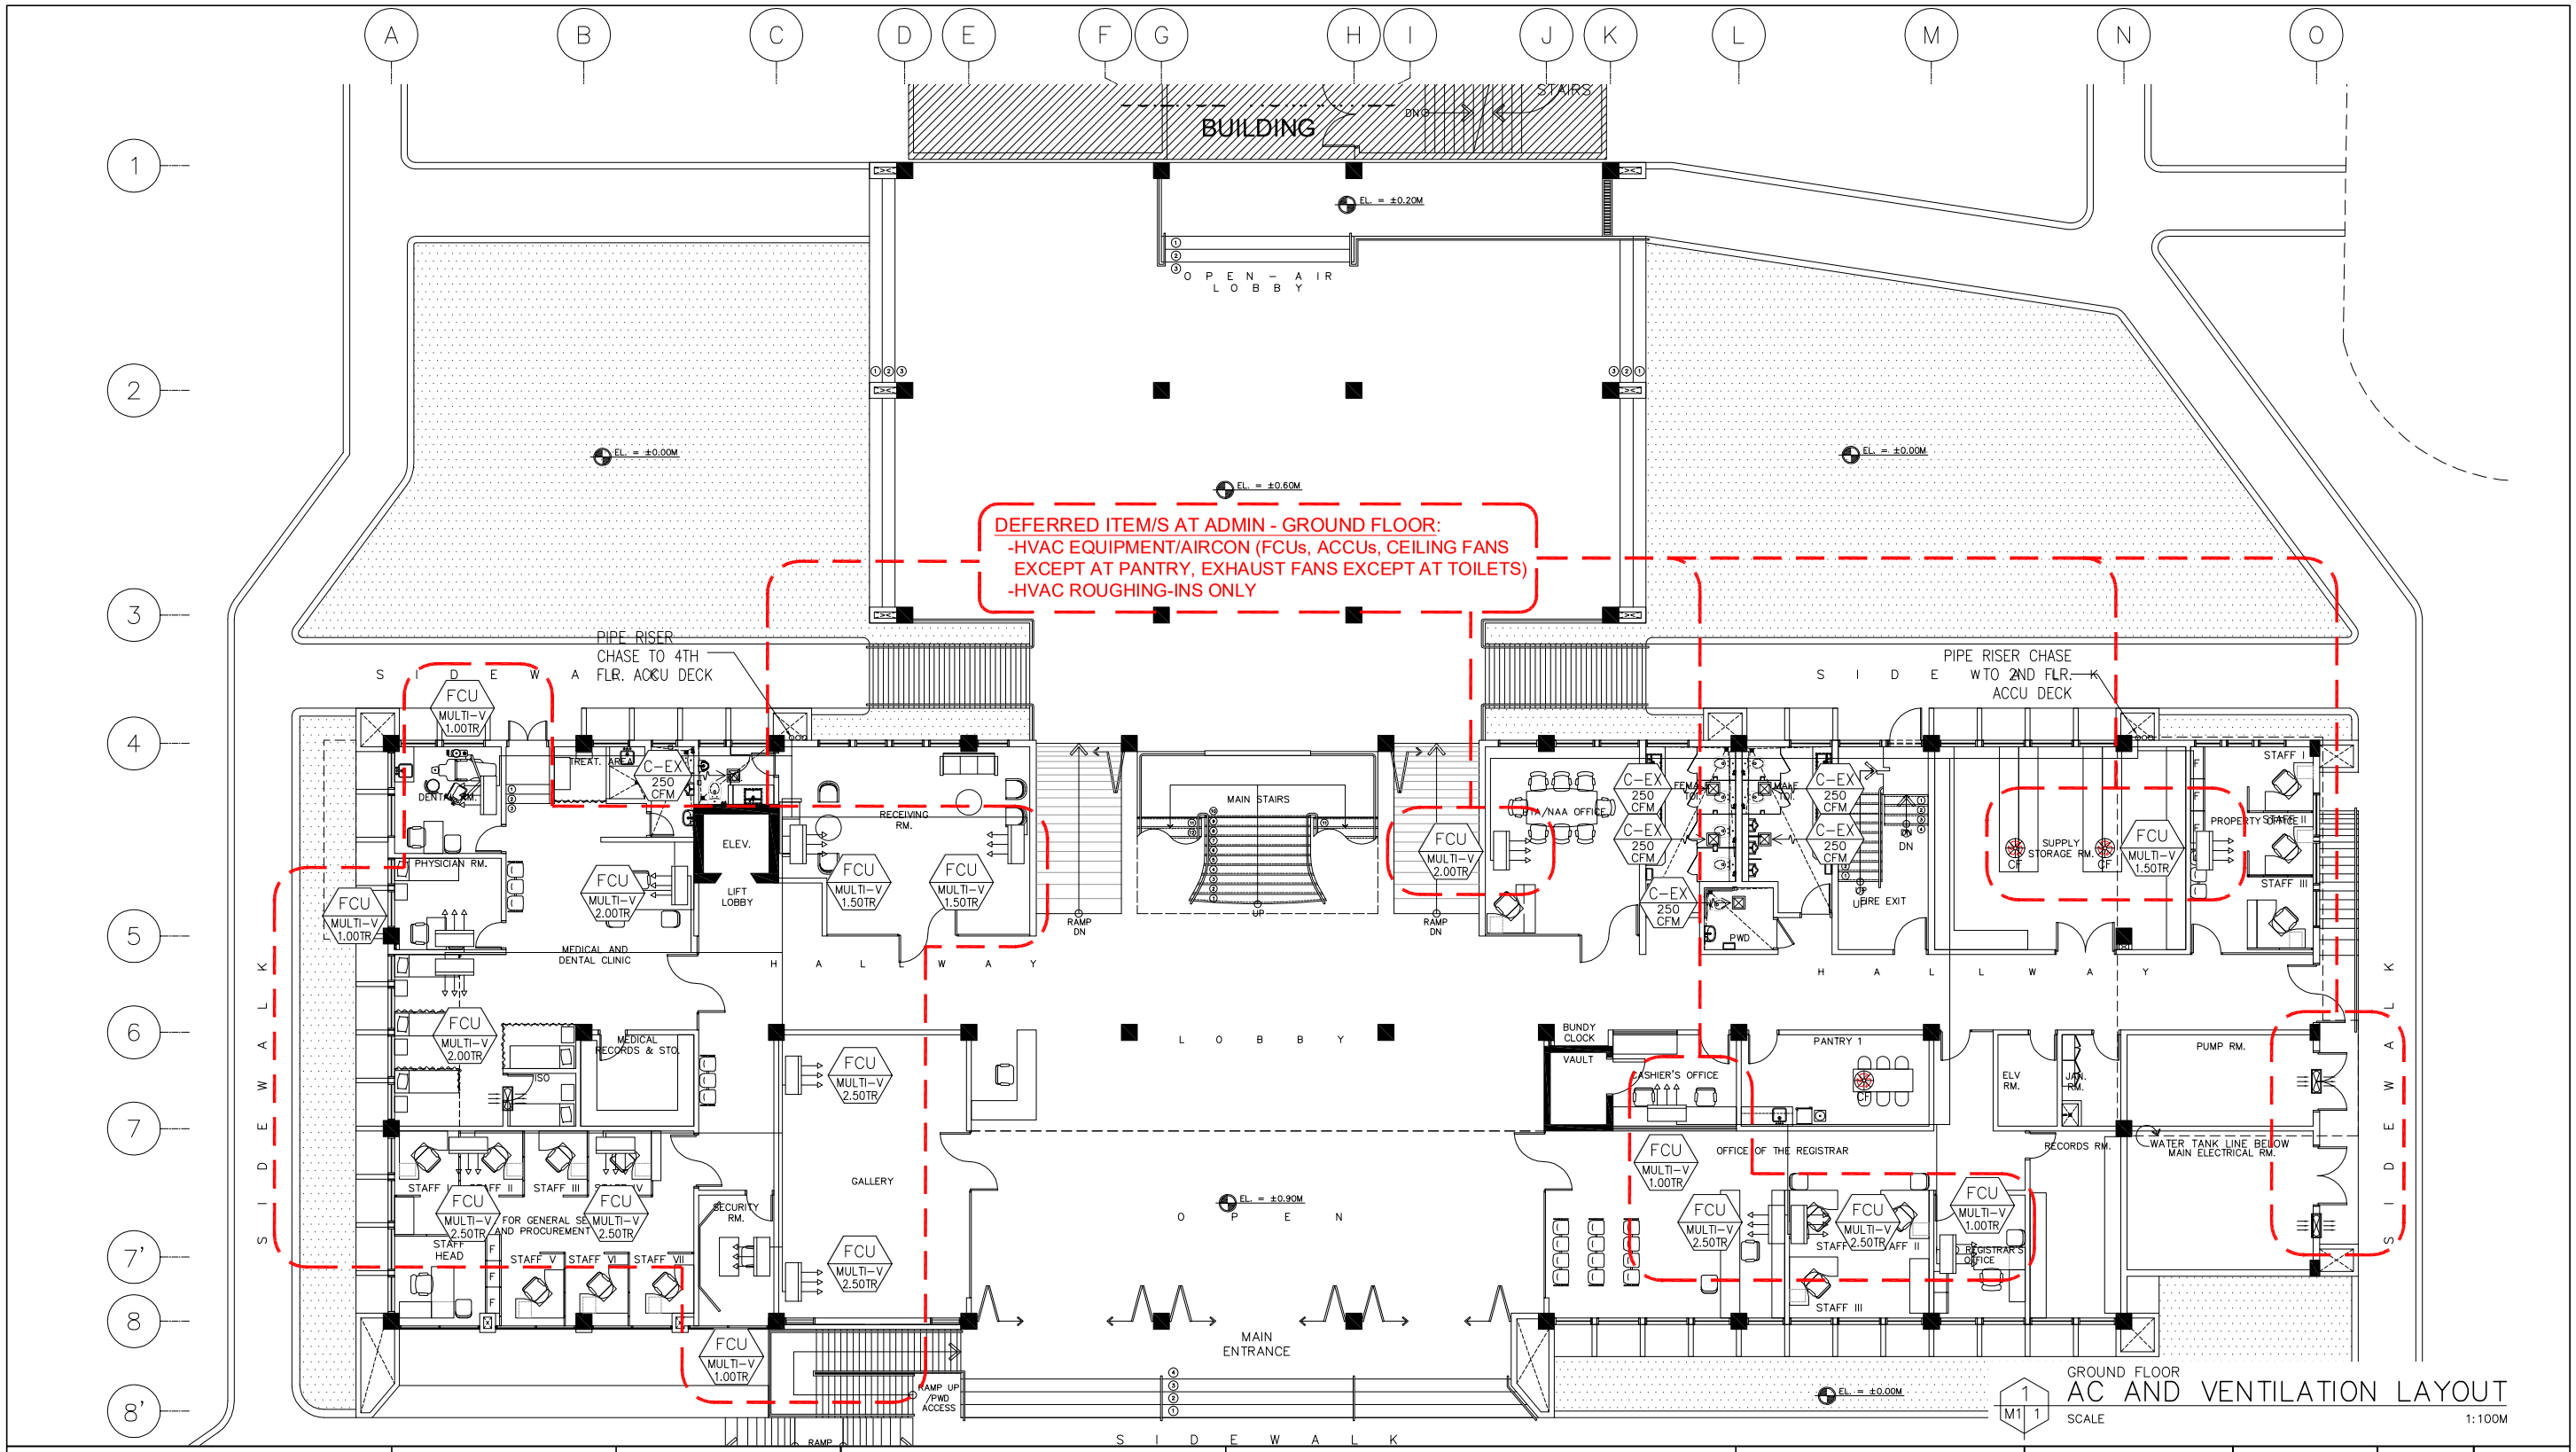

GROUND FLOOR
AC AND VENTILATION LAYOUT
SCALE 1:100M

CONSULTANT:	PRINCIPAL ARCHITECT:	PROF. MECHANICAL ENGINEER:	PROJECT TITLE:	OWNER:	APPROVED BY:	SHEET CONTENTS:	REVISION:	PROJECT NO.:	SHEET NO.:
ARCE•BAILON•ARCE ARCHITECTS •ENGINEERS •CONSULTANTS 14 SCOUT BORROMEO STREET, SOUTH TRIANGLE, QUEZON CITY. TRUNKLINE : 3552323 FAX NO.: 3551080 www.arcebailonarce.com	I:\TWEETIUsers\Public\signatures bsp\Ar. Arce.jpg MARIANO S. ARCE, JR., fuap REG. NO. 6844 PTR NO. 3865672 TIN 129-343-871 DATE: 01/10/17 QC	ERIC M. PANZO REG. NO. 2891 PTR NO. 3803627 TIN 152-765-561 DATE: 01/04/17 QC	CONSTRUCTION OF THE ADMINISTRATIVE BUILDING AND REHABILITATION/EXPANSION OF ACADEMIC AND DORMITORY BUILDING LOCATION: Agham Road, Diliman, Quezon City	PHILIPPINE SCIENCE HIGH SCHOOL MAIN CAMPUS	10/12/17 VIRGINIA P. ANDRES SGD DIRECTOR III	GROUND FLOOR AC & VENTILATION LAYOUT	- DESIGNED BY: EMP CAD: -	17-05 17-07 CHECKED BY: EMP	M1-1 DATE: OCTOBER 2017

REPUBLIC ACT 9266: This drawing, as an instrument of service, is the property of ARCE-BAILON-ARCE ARCHITECTS, registered Architects and as such must not be reproduced or copied in part or in whole without their permission. All drawings are to be returned when no longer in use. PRESIDENTIAL DECREE NO. 49: "Protection of Intellectual Property" Works of Art, Architecture, Model and Designs are creative works and considered as part of the intellectual property of the author.